




(uPVC) Awning Window

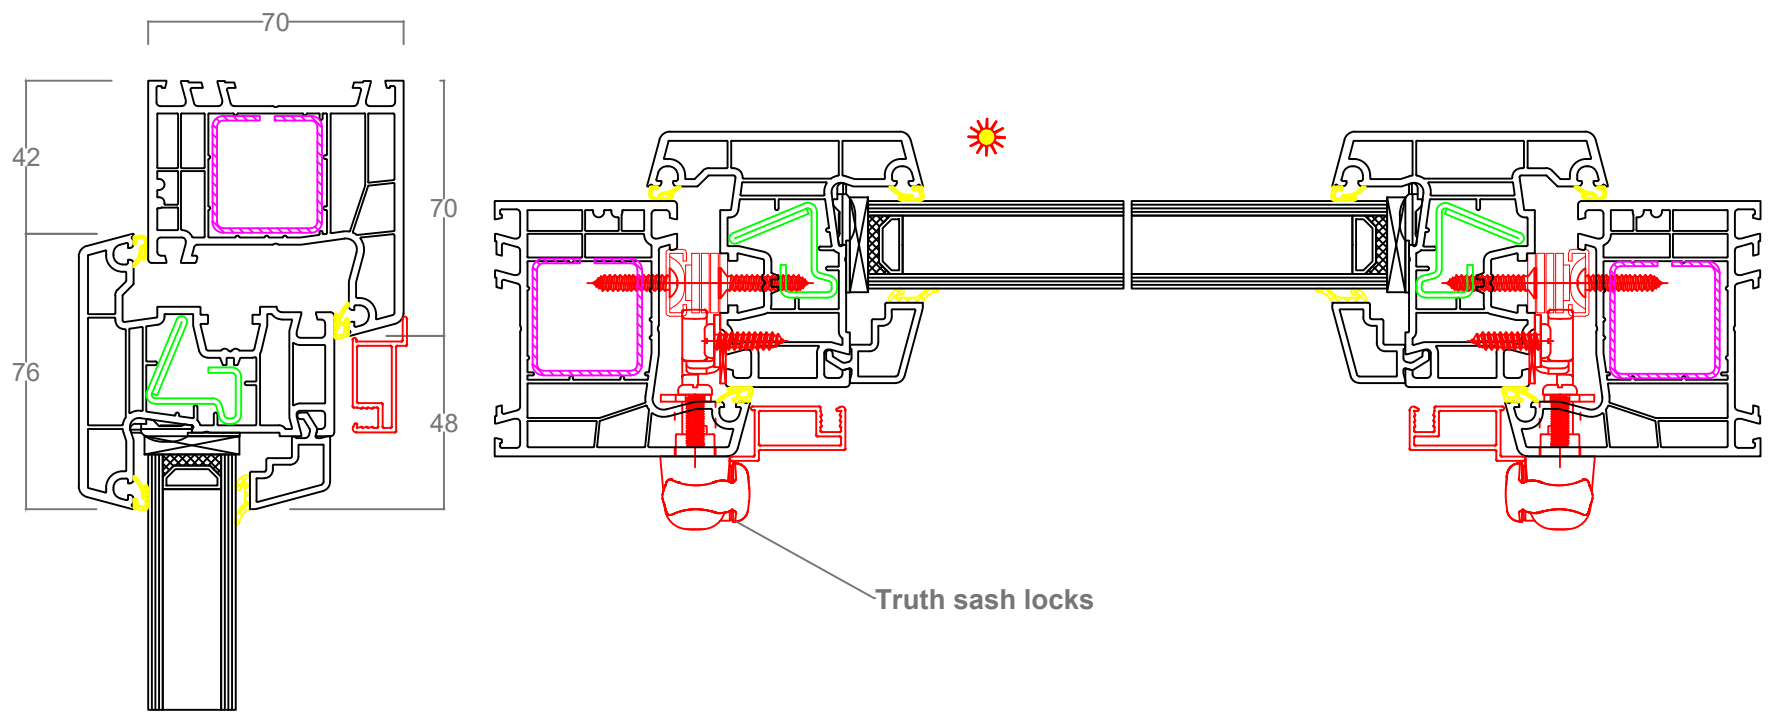

Truth sash locks

Fixed Insect Screen
Available Mesh Types:


- Fibreglass
- Aluminium
- Stainless Steel

Truth awning winder

External
Drainage
Cap: Do NOT
obstruct

All dimensions, opening configurations, installation details and specifications are to be confirmed by the client/builder. The purpose of the included drawings are for illustration assistance ONLY in order to help determining custom designs and installation methods. ALL details are to be confirmed and signed off by clients/builders.
BINQ Pty Ltd is responsible for including the correct information and depiction of the door and window systems being sold. Any items that are not part of BINQ's standard offer may be present within this drawing but are NOT included in any order pricing or processing

BQ-1.1

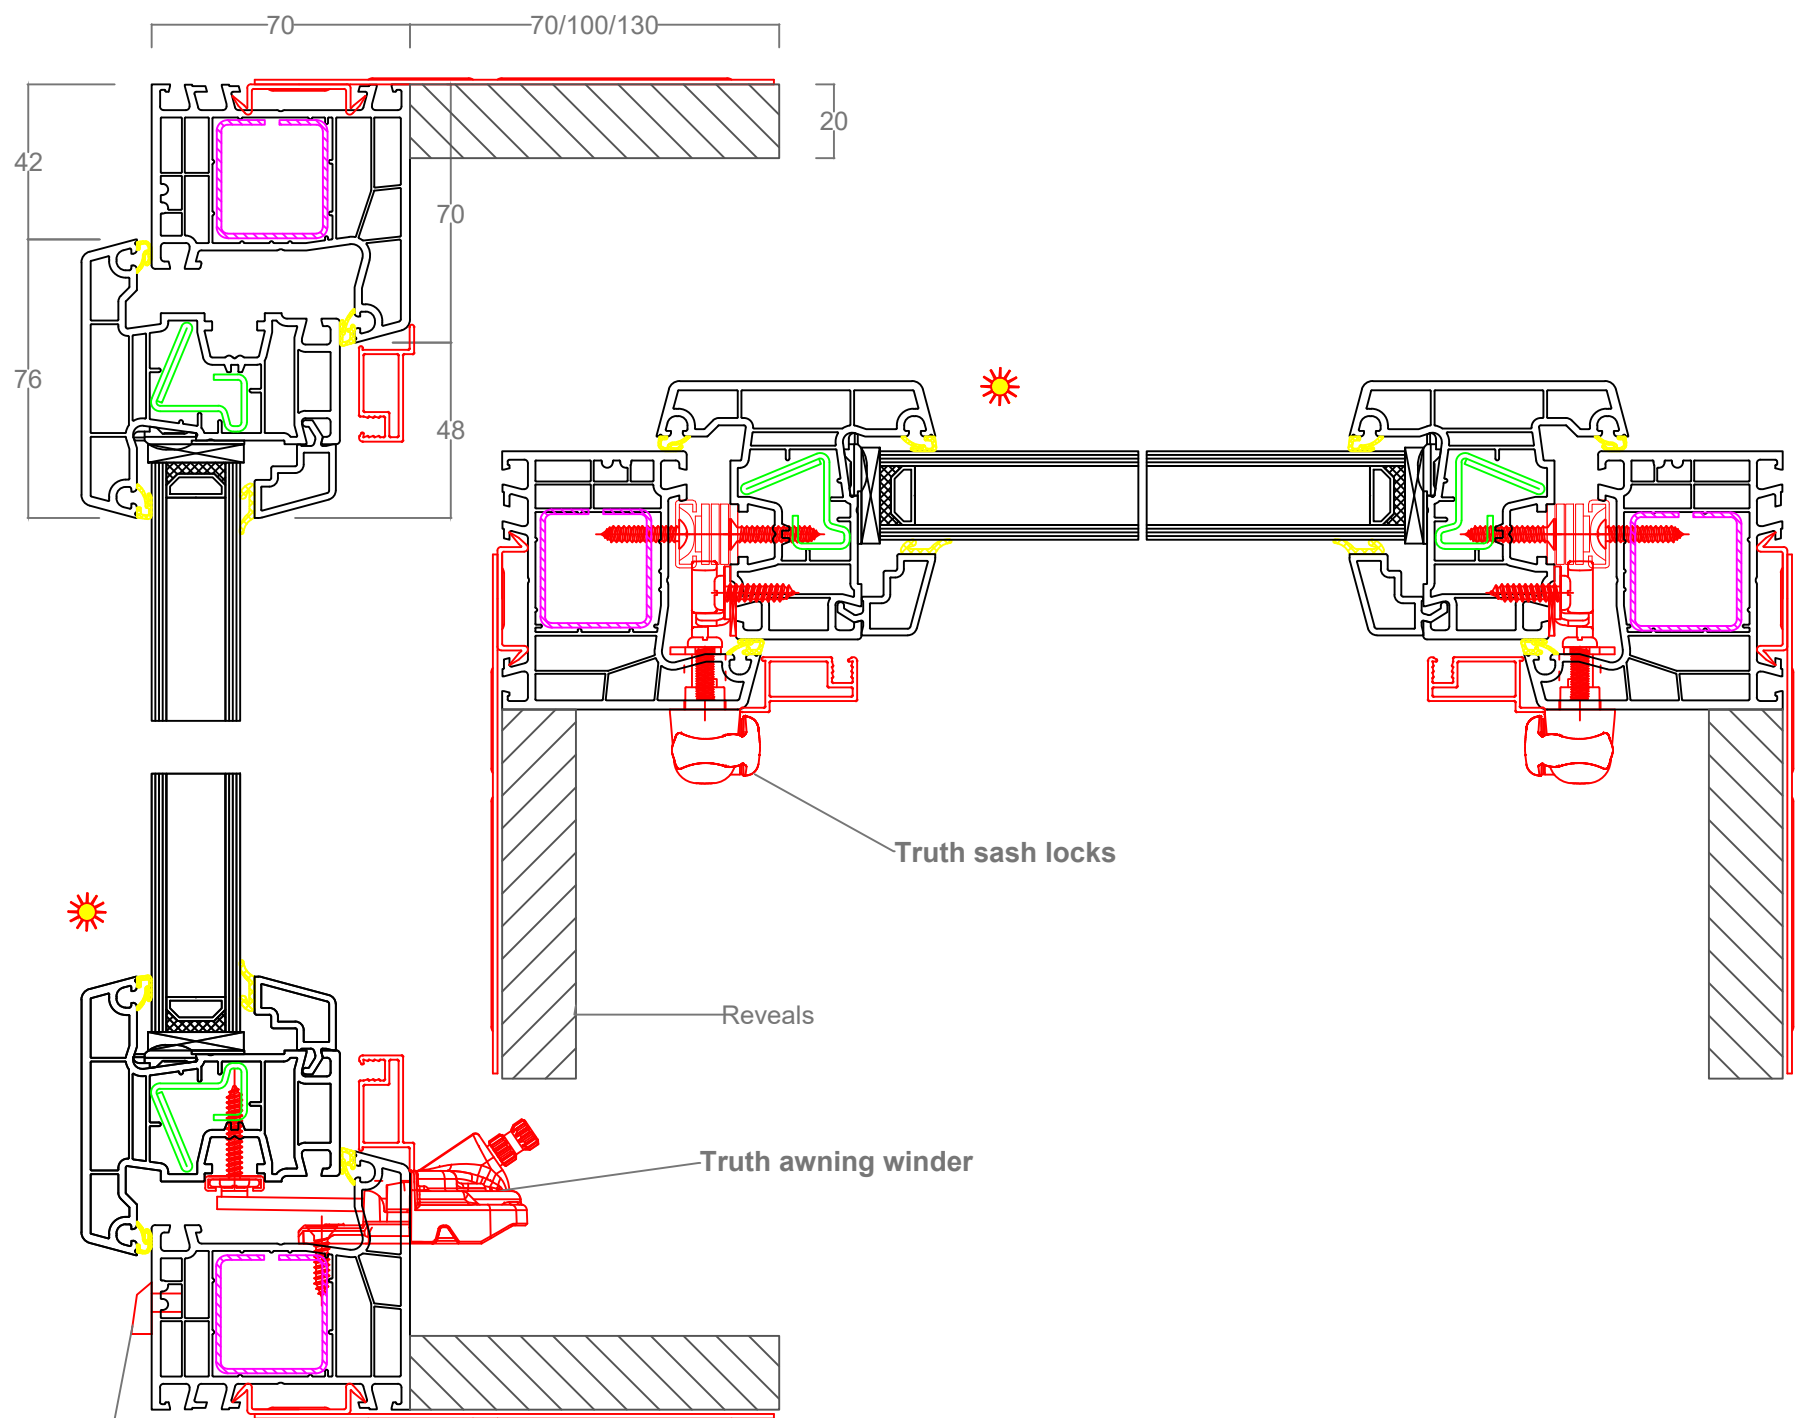

External
Drainage
Cap: Do NOT
obstruct

Truth sash locks

Reveals


Truth awning winder

All dimensions, opening configurations, installation details and specifications are to be confirmed by the client/builder. The purpose of the included drawings are for illustration assistance ONLY in order to help determining custom designs and installation methods. ALL details are to be confirmed and signed off by clients/builders. BINQ Pty Ltd is responsible for including the correct information and depiction of the door and window systems being sold. Any items that are not part of BINQ's standard offer may be present within this drawing but are NOT included in any order pricing or processing

BQ-1.2




(uPVC) Awning Window - Transom & Mullion

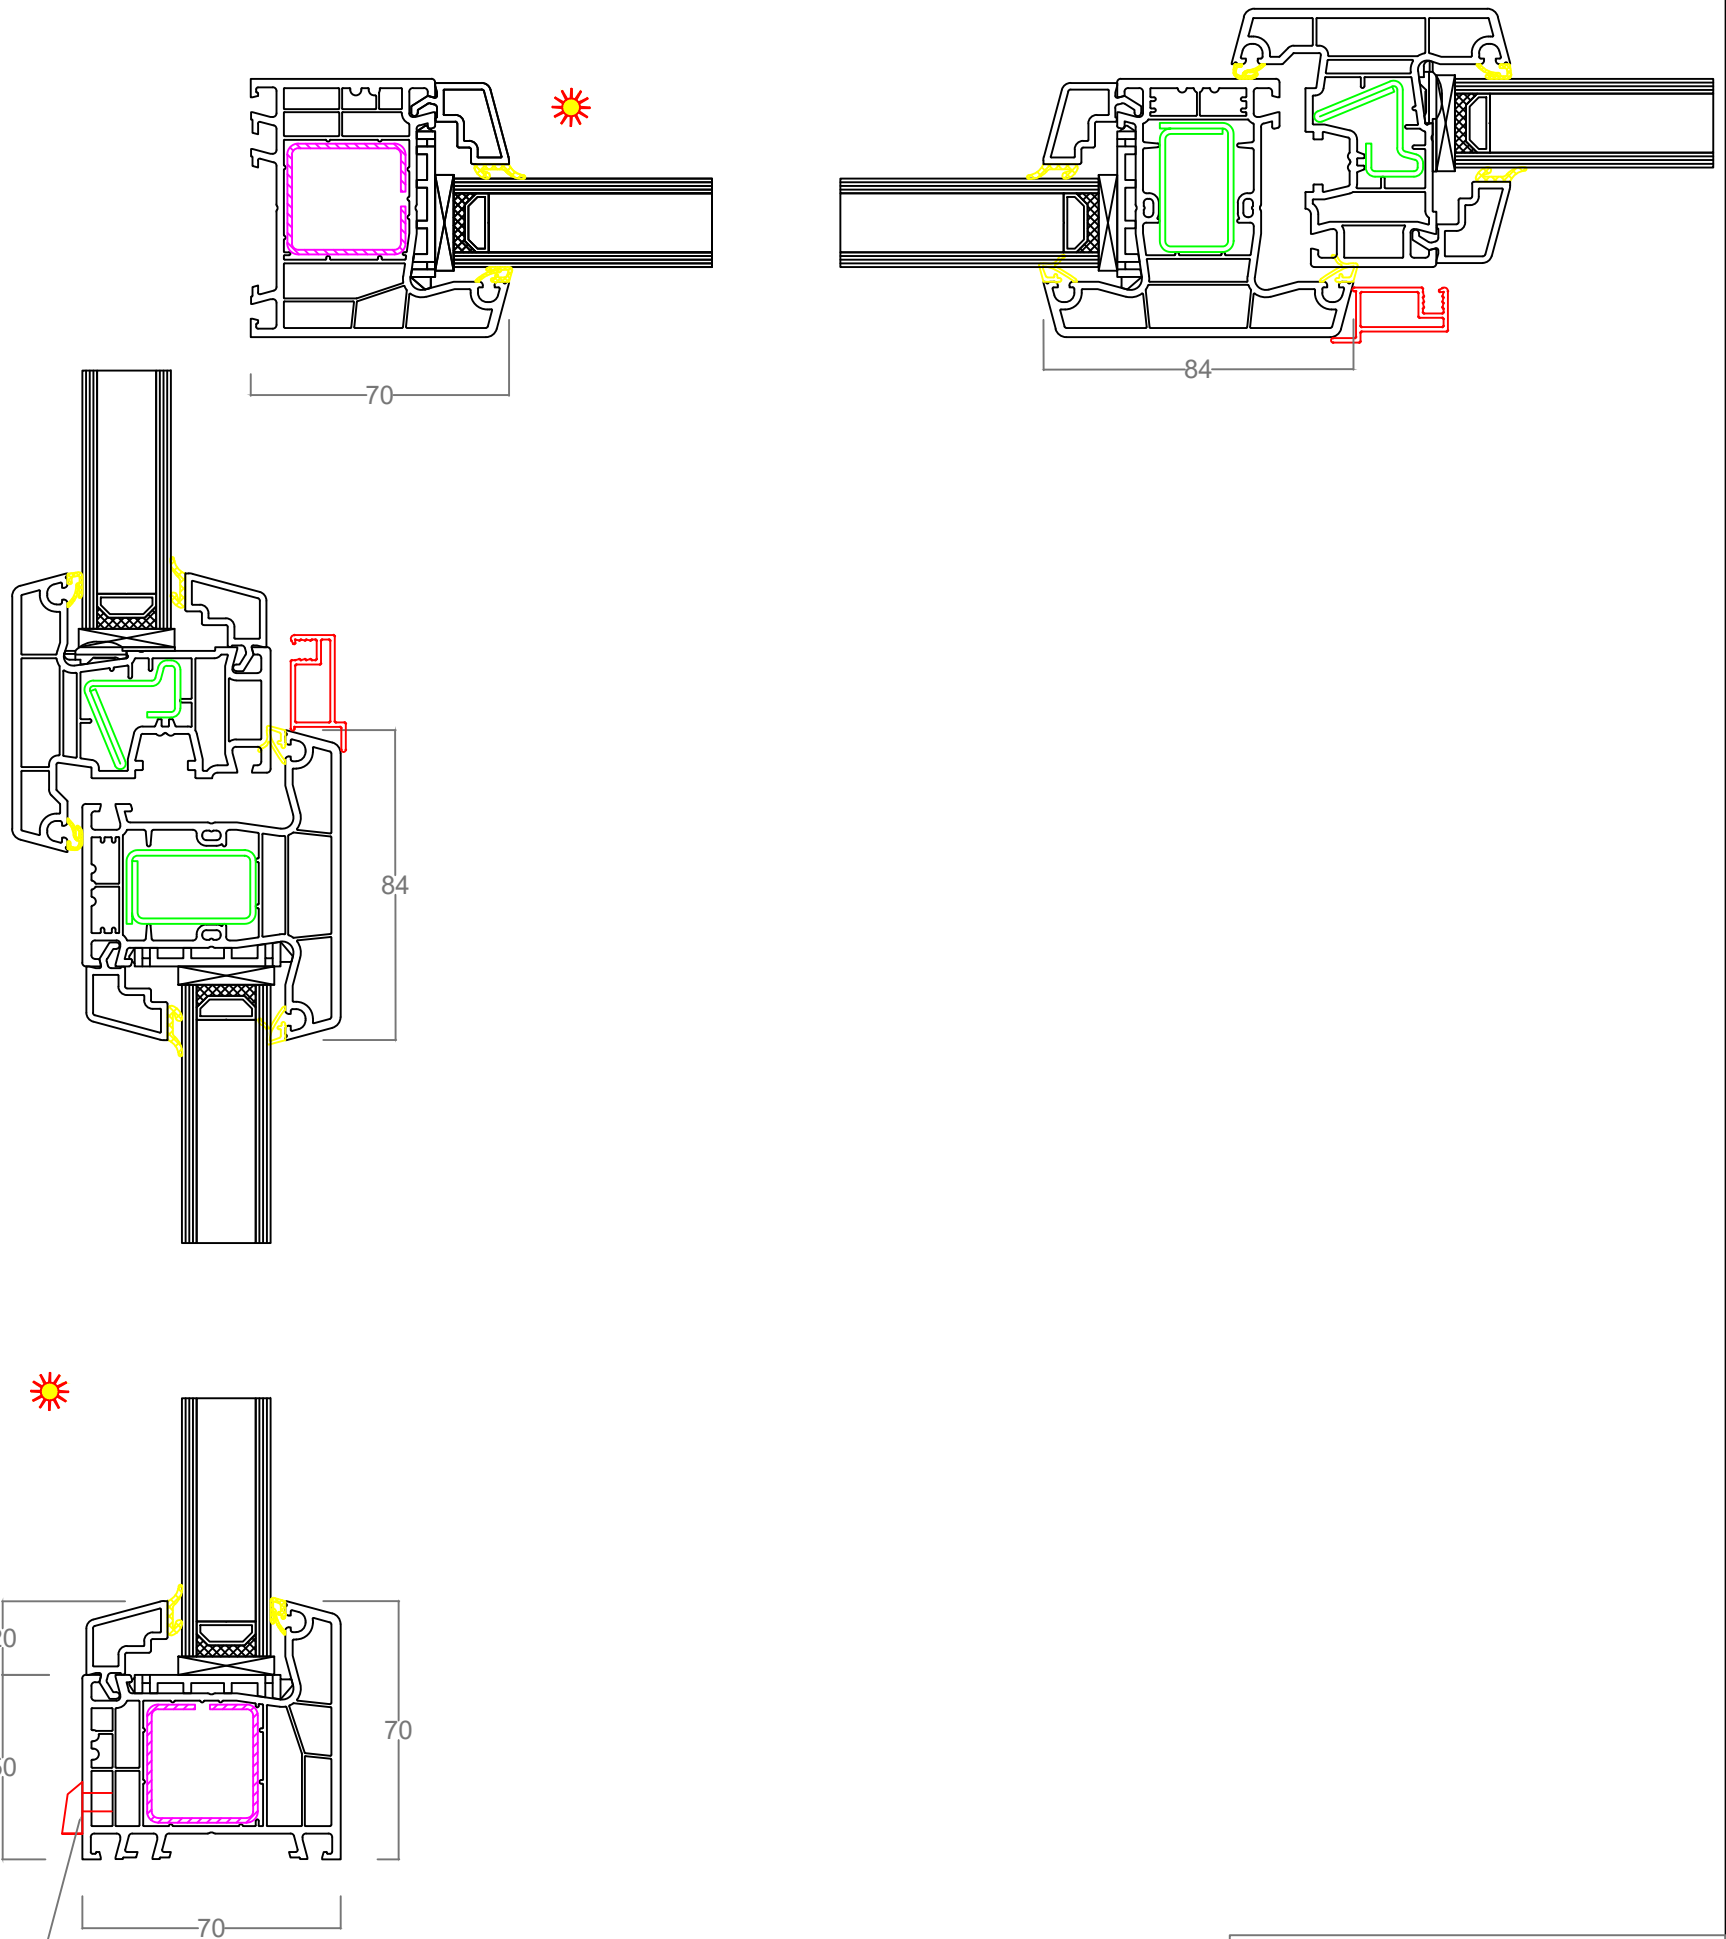

External
Drainage
Cap: Do NOT
obstruct

All dimensions, opening configurations, installation details and specifications are to be confirmed by the client/builder. The purpose of the included drawings are for illustration assistance ONLY in order to help determining custom designs and installation methods. ALL details are to be confirmed and signed off by clients/builders. BINQ Pty Ltd is responsible for including the correct information and depiction of the door and window systems being sold. Any items that are not part of BINQ's standard offer may be present within this drawing but are NOT included in any order pricing or processing

BQ-1.3

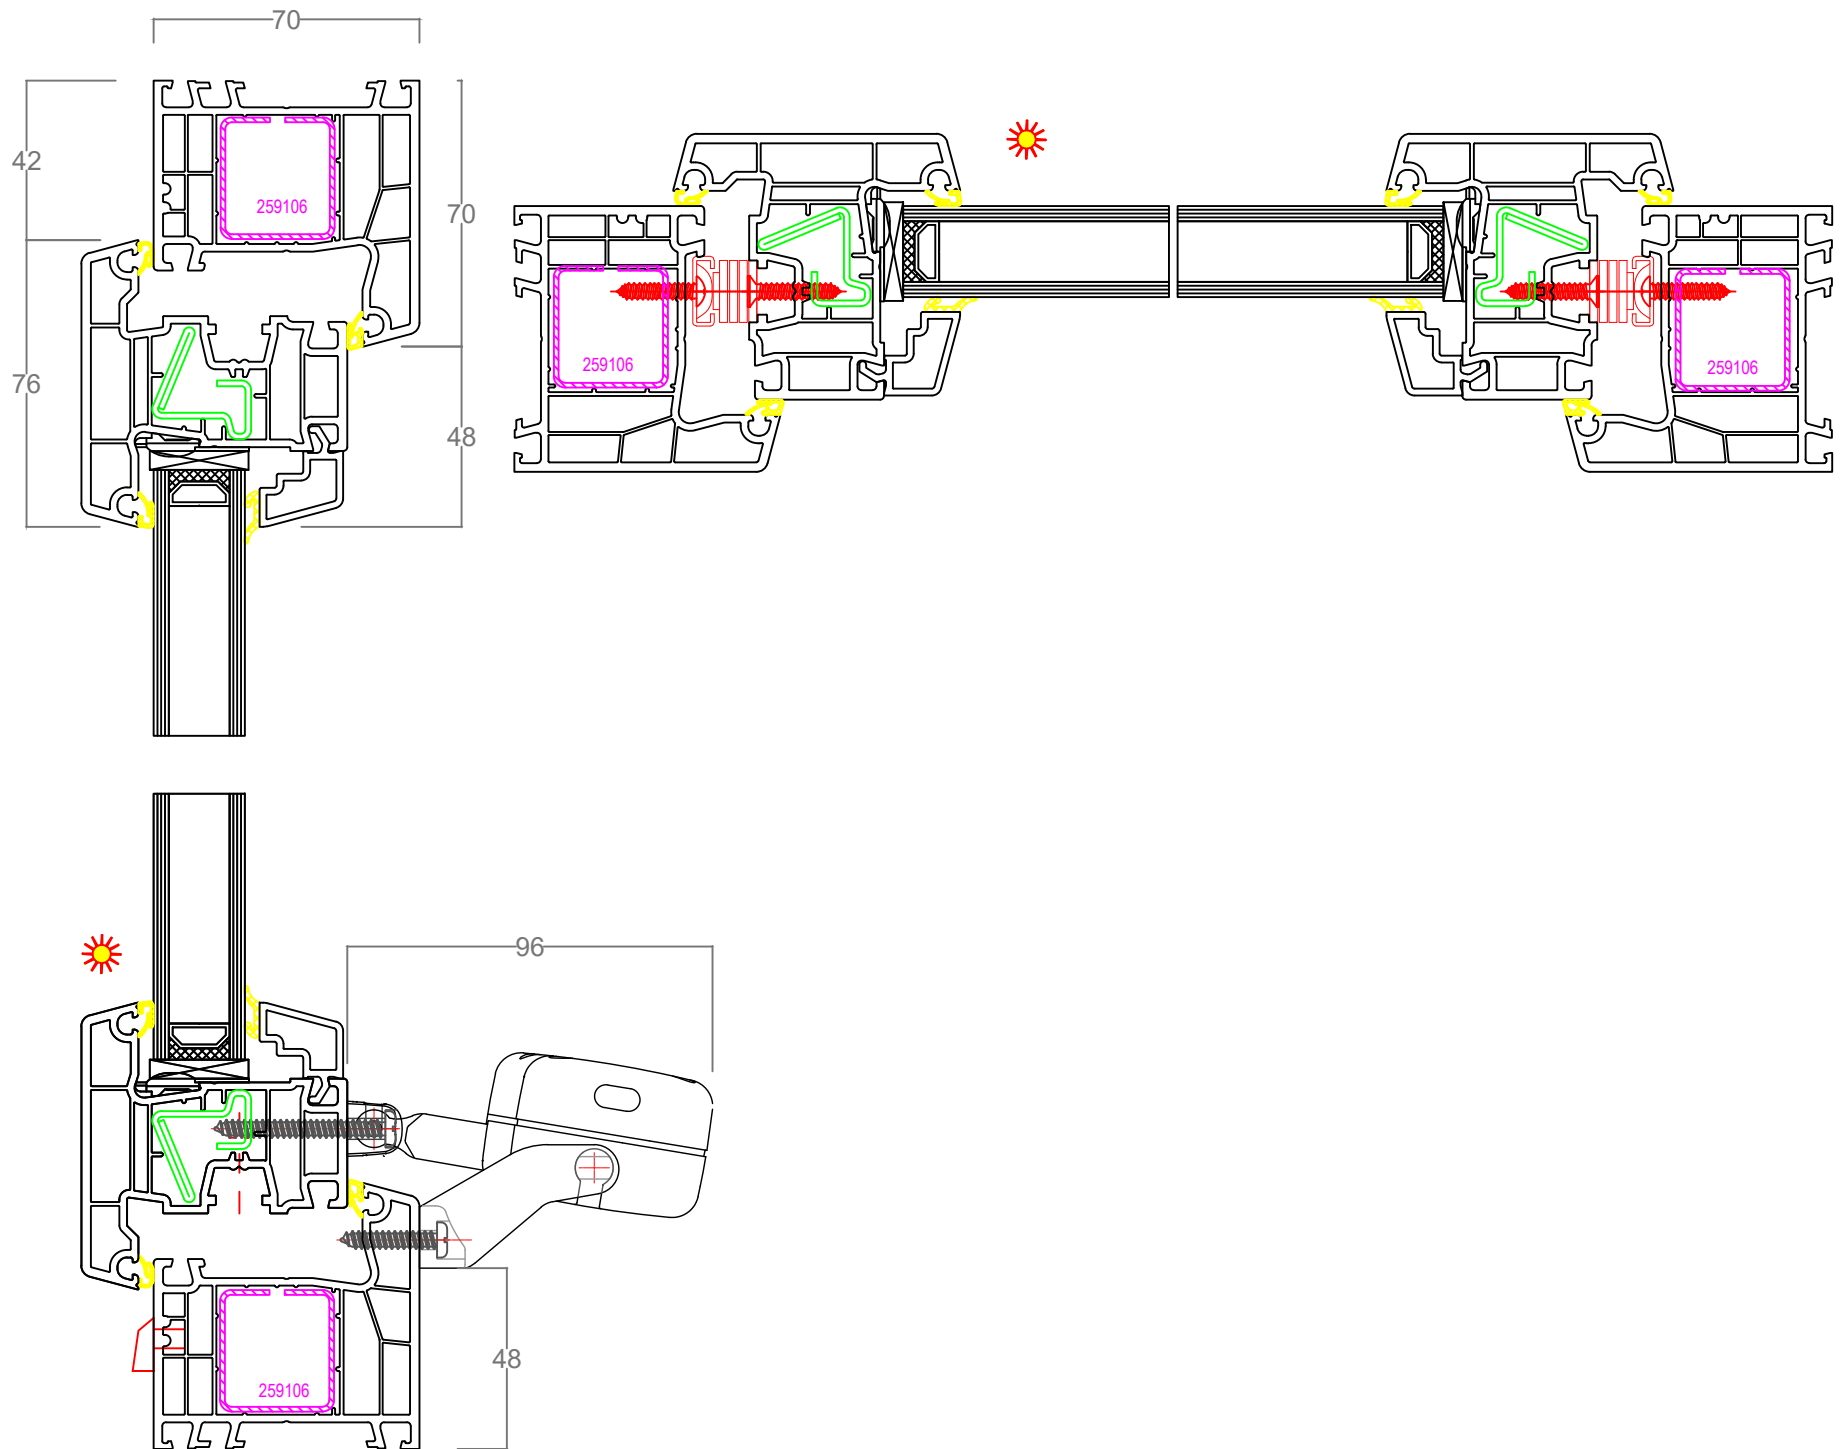

All dimensions, opening configurations, installation details and specifications are to be confirmed by the client/builder. The purpose of the included drawings are for illustration assistance ONLY in order to help determining custom designs and installation methods. ALL details are to be confirmed and signed off by clients/builders. BINQ Pty Ltd is responsible for including the correct information and depiction of the door and window systems being sold. Any items that are not part of BINQ's standard offer may be present within this drawing but are NOT included in any order pricing or processing